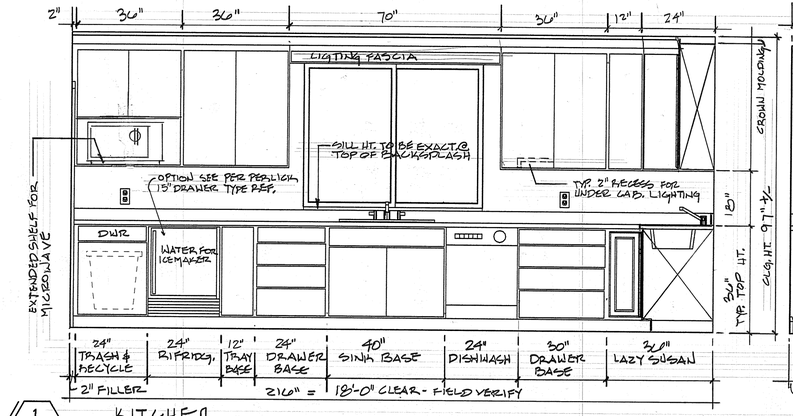

1/14 KITCHEN

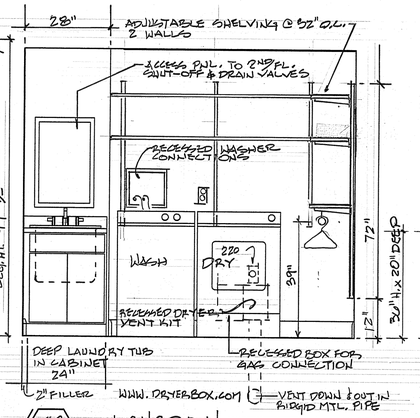

10/14 LAUNDRY

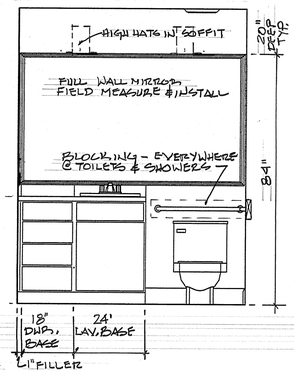

7/14 BATH 1

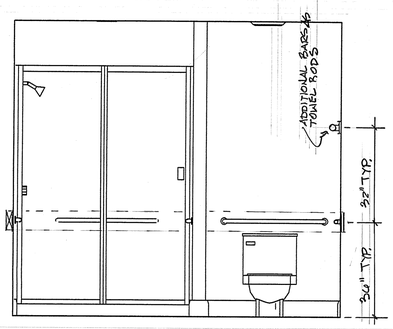

8/14 BATH 2

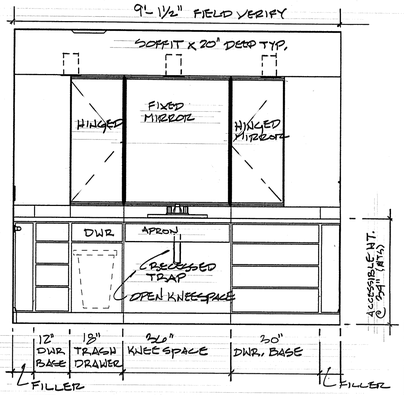

9/14 BATH 2

SCALE 1/2" = 1'-0"

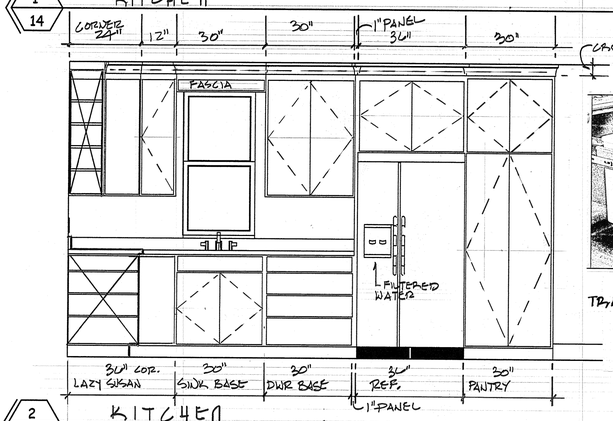

2/14 KITCHEN

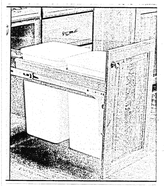

TRASH & RECYCLE BASE

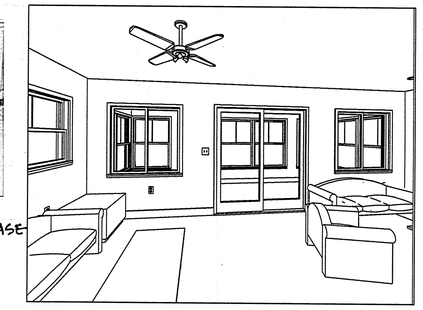

LIVING

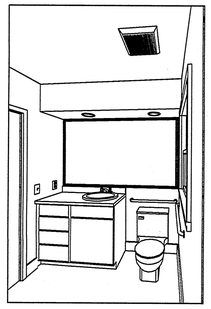

BATH 1

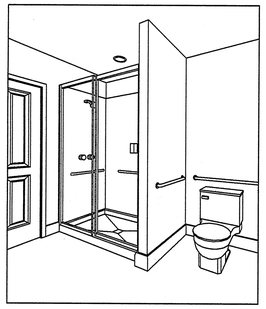

BATH 2

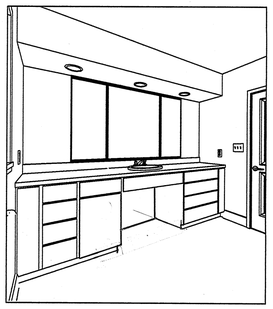

BATH 2

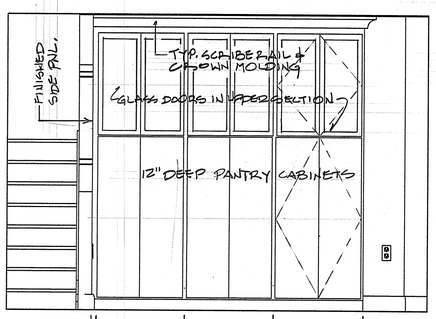

3/14 KITCHEN PANTRY AREA

SCALE 1/2" = 1'-0"

UNDER CABINET LIGHTING

LOW VOLTAGE CABINET LIGHTING REALLY ADDS EFFECT & VALUE, IF DONE WELL.

THE MFG WITH THE BEST CURRENT PRODUCT IS "SEA GULL LIGHTING"

ALSO USE SAME SYSTEM ABOVE & INSIDE GLASS CABINETS

"HOME RUN" ALL SWITCHES & LIGHT SECTIONS TO A CENTRAL TRANSFORMER LOCATION

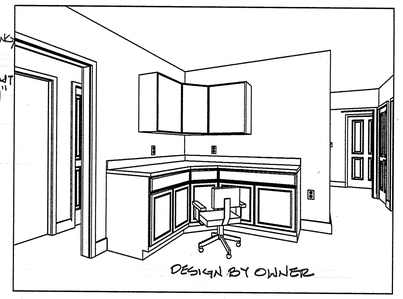

DESIGN BY OWNER

10/14 COMMAND CENTER

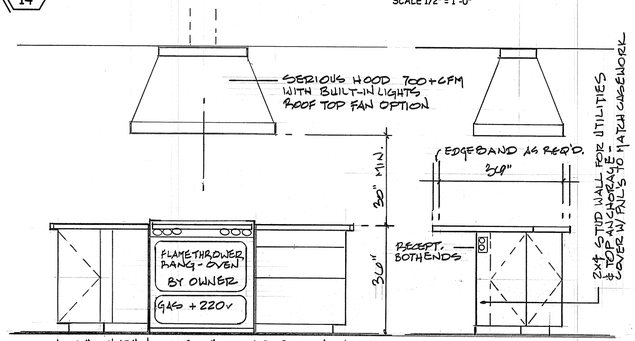

4 & 5/14 ISLAND

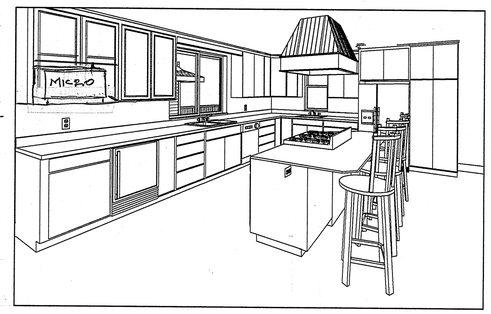

ISLAND

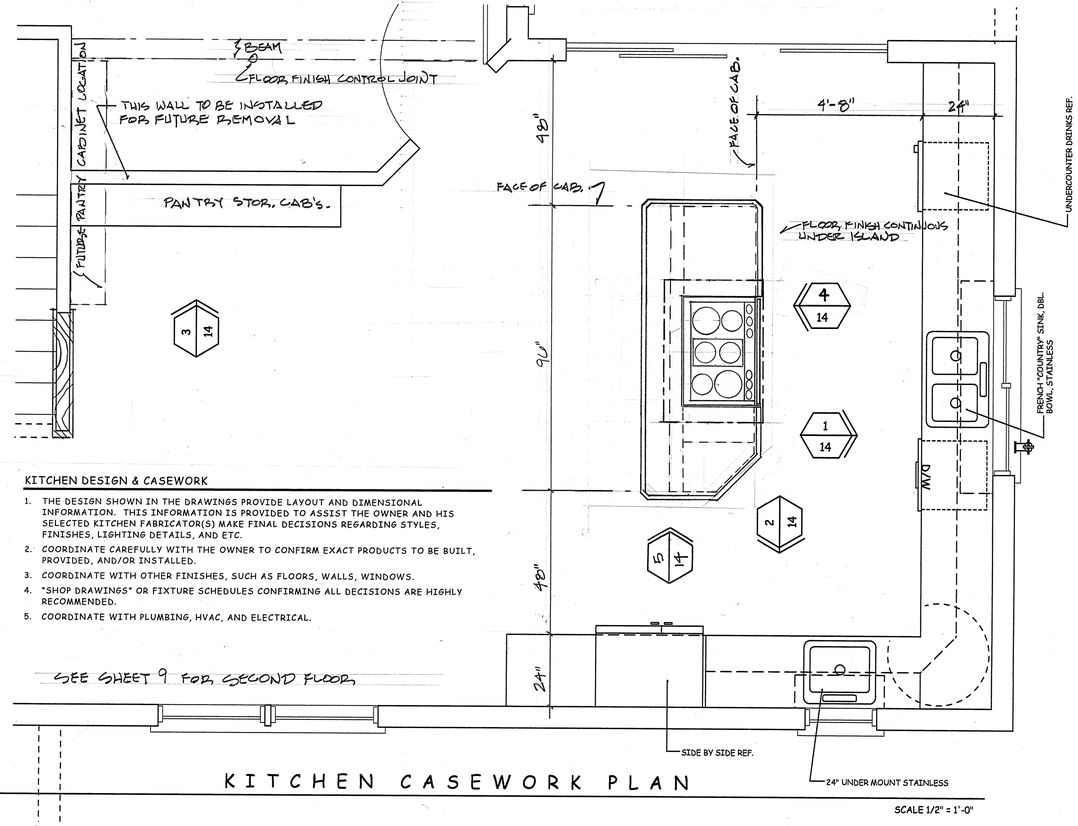

KITCHEN DESIGN & CASEWORK

1. THE DESIGN SHOWN IN THE DRAWINGS PROVIDE LAYOUT AND DIMENSIONAL INFORMATION. THIS INFORMATION IS PROVIDED TO ASSIST THE OWNER AND HIS SELECTED KITCHEN FABRICATOR(S) MAKE FINAL DECISIONS REGARDING STYLES, FINISHES, LIGHTING DETAILS, AND ETC.
2. COORDINATE CAREFULLY WITH THE OWNER TO CONFIRM EXACT PRODUCTS TO BE BUILT, PROVIDED, AND/OR INSTALLED.
3. COORDINATE WITH OTHER FINISHES, SUCH AS FLOORS, WALLS, WINDOWS.
4. "SHOP DRAWINGS" OR FIXTURE SCHEDULES CONFIRMING ALL DECISIONS ARE HIGHLY RECOMMENDED.
5. COORDINATE WITH PLUMBING, HVAC, AND ELECTRICAL.

SEE SHEET 9 FOR SECOND FLOOR

1/14 KITCHEN CASEWORK PLAN

SCALE 1/2" = 1'-0"

REV. #	REVISION DESCRIPTION	DATE
	START UP	OCT. 22, 2008
	FINAL PRELIMINARY REVIEW	12-11-2008
	FOR PERMIT SUBMISSION	01-05-2009
1	REVISED PER TWP. REVIEW	2-13-09

NOT VALID FOR PERMITS UNLESS AFFIXED WITH EMBOSSED SEAL & ORIGINAL SIGNATURE IN RED.

Eric C. Van Reed Architect
Creative Design Associates, Inc.
ARCHITECTURE INTERIORS SITE & SPACE PLANNING
350 Callowhill Road
Chalfont, PA 18914
Voice: 215-672-1155
www.Architectvanreed.com

KITCHEN & CASEWORK

639 Walnut Avenue, East
ADDITIONS & RENOVATIONS
BENSALEM TWP., BUCKS CO., PA

Sheet No.
14
Comm. No. 08-2890
of 14