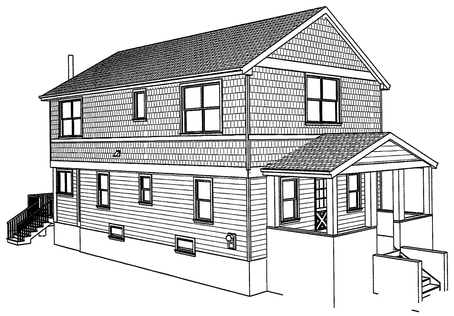

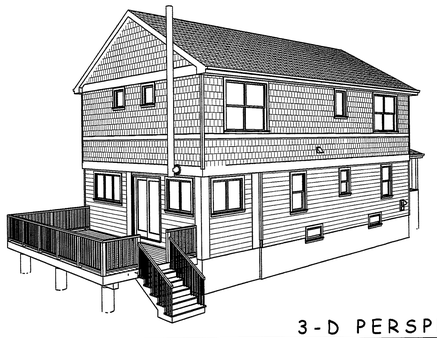

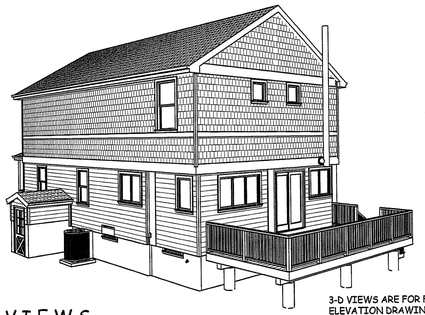

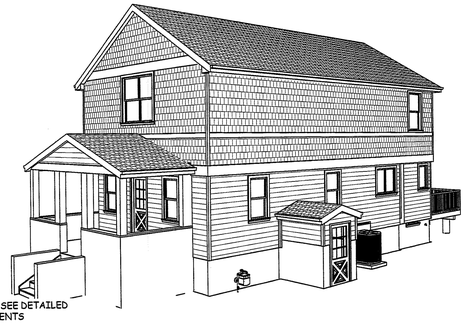

3-D VIEWS ARE FOR FAST GRASP OF CONCEPT. SEE DETAILED ELEVATION DRAWINGS FOR EXACT REQUIREMENTS

4/2 3-D PERSPECTIVE VIEWS

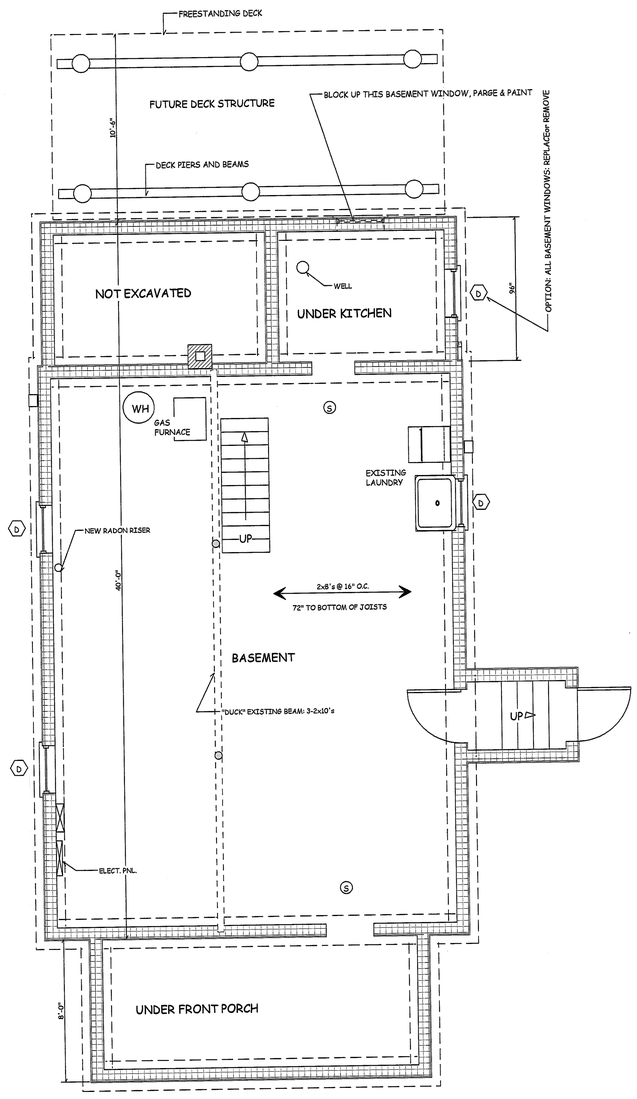

3/2 PROPOSED BASEMENT

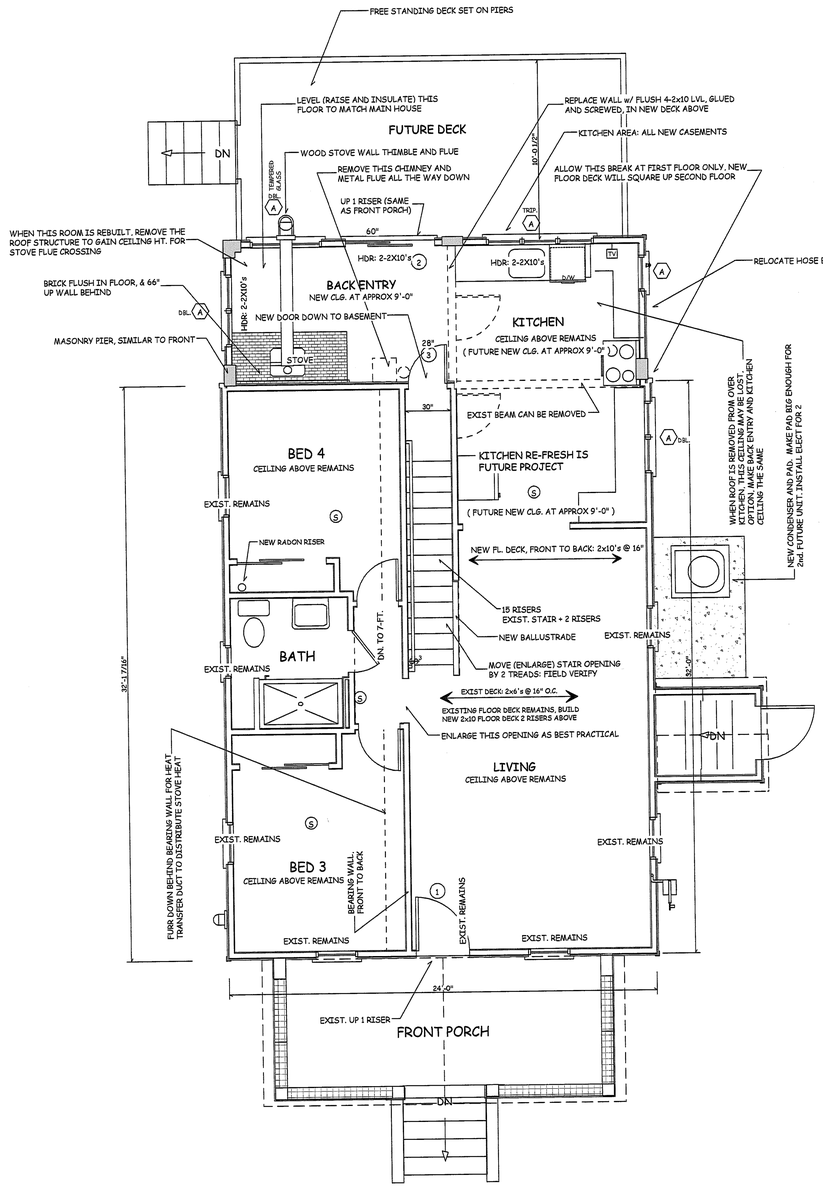

2/2 PROPOSED FIRST FLOOR

HVAC CONCEPT

BECAUSE A NEW FLOOR DECK IS CONSTRUCTED ABOVE THE EXISTING, THERE IS ROOM FOR DUCTWORK BETWEEN. A UNIT FOR THE FIRST FLOOR COULD BE LOCATED ON SECOND, USING SAME SPACE BETWEEN FLOORS FOR DISTRIBUTION.

FURRING DOWN THE HALL, AND ACCROSS THE STAIR TO PASSAGE SHOULD ALLOW ALL DUCTWORK TO REMAIN BELOW CLG. JOISTS REMAINING IN INSULATED SPACE

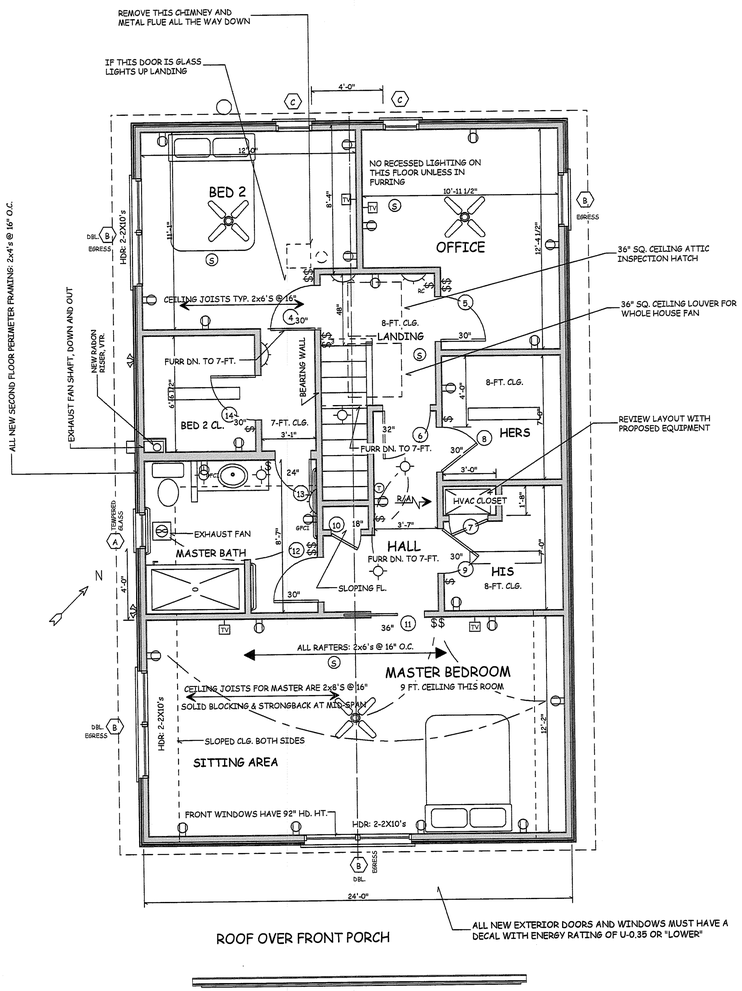

1/2 PROPOSED SECOND FLOOR

SCALE 1/4" = 1'-0"

REV. #	REVISION DESCRIPTION	DATE
	START UP	04/18/2016
	FOR PERMIT APPLICATION	07/04/2016

ONLY VALID FOR PERMITS w/ EMBOSSED SEAL & ORIGINAL SIGNATURE in "RED"

Eric C. Van Reed, Architect
PA= RA008011X
Creative Design Associates, Inc.
ARCHITECTURE • INTERIORS • SITE & SPACE PLANNING
350 Callowhill Road
Chalfont, PA 18914
Voice: 215-872-1155
www.ArchitectMom.com

1826 Meadowbrook Road
SECOND FLOOR ADDITION
Lower Southampton Township, Bucks County, Pennsylvania

Sheet No. 2

Comm. No. 2016-3041 of